SKETCH TO ILLUSTRATE PROPOSED SEVERANCE
393 SPRINGFIELD ROAD, HUNTSVILLE
KPK SURVEYING INC.
2026

15m 0 15 75m

SCALE 1 : 1500

CAUTION:
THIS IS NOT A PLAN OF SURVEY AND SHALL NOT BE USED EXCEPT FOR THE PURPOSE INDICATED IN THE TITLE BLOCK.

NOTE:
THIS SKETCH HAS BEEN COMPILED FROM REGISTRY OFFICE DOCUMENTATION. THE PERIMETER DIMENSIONS AS SHOWN HEREON WERE DERIVED FROM 35R–8020, 35R–18836, 35R–19849, 35R–26150, 35R–25646, 35R–26075, 35R–25446 AND DM227259 AND NOT VERIFIED BY ACTUAL SURVEY.

METRIC:
DISTANCES SHOWN ON THIS PLAN ARE IN METRES AND CAN BE CONVERTED TO FEET BY DIVIDING BY 0.3048.

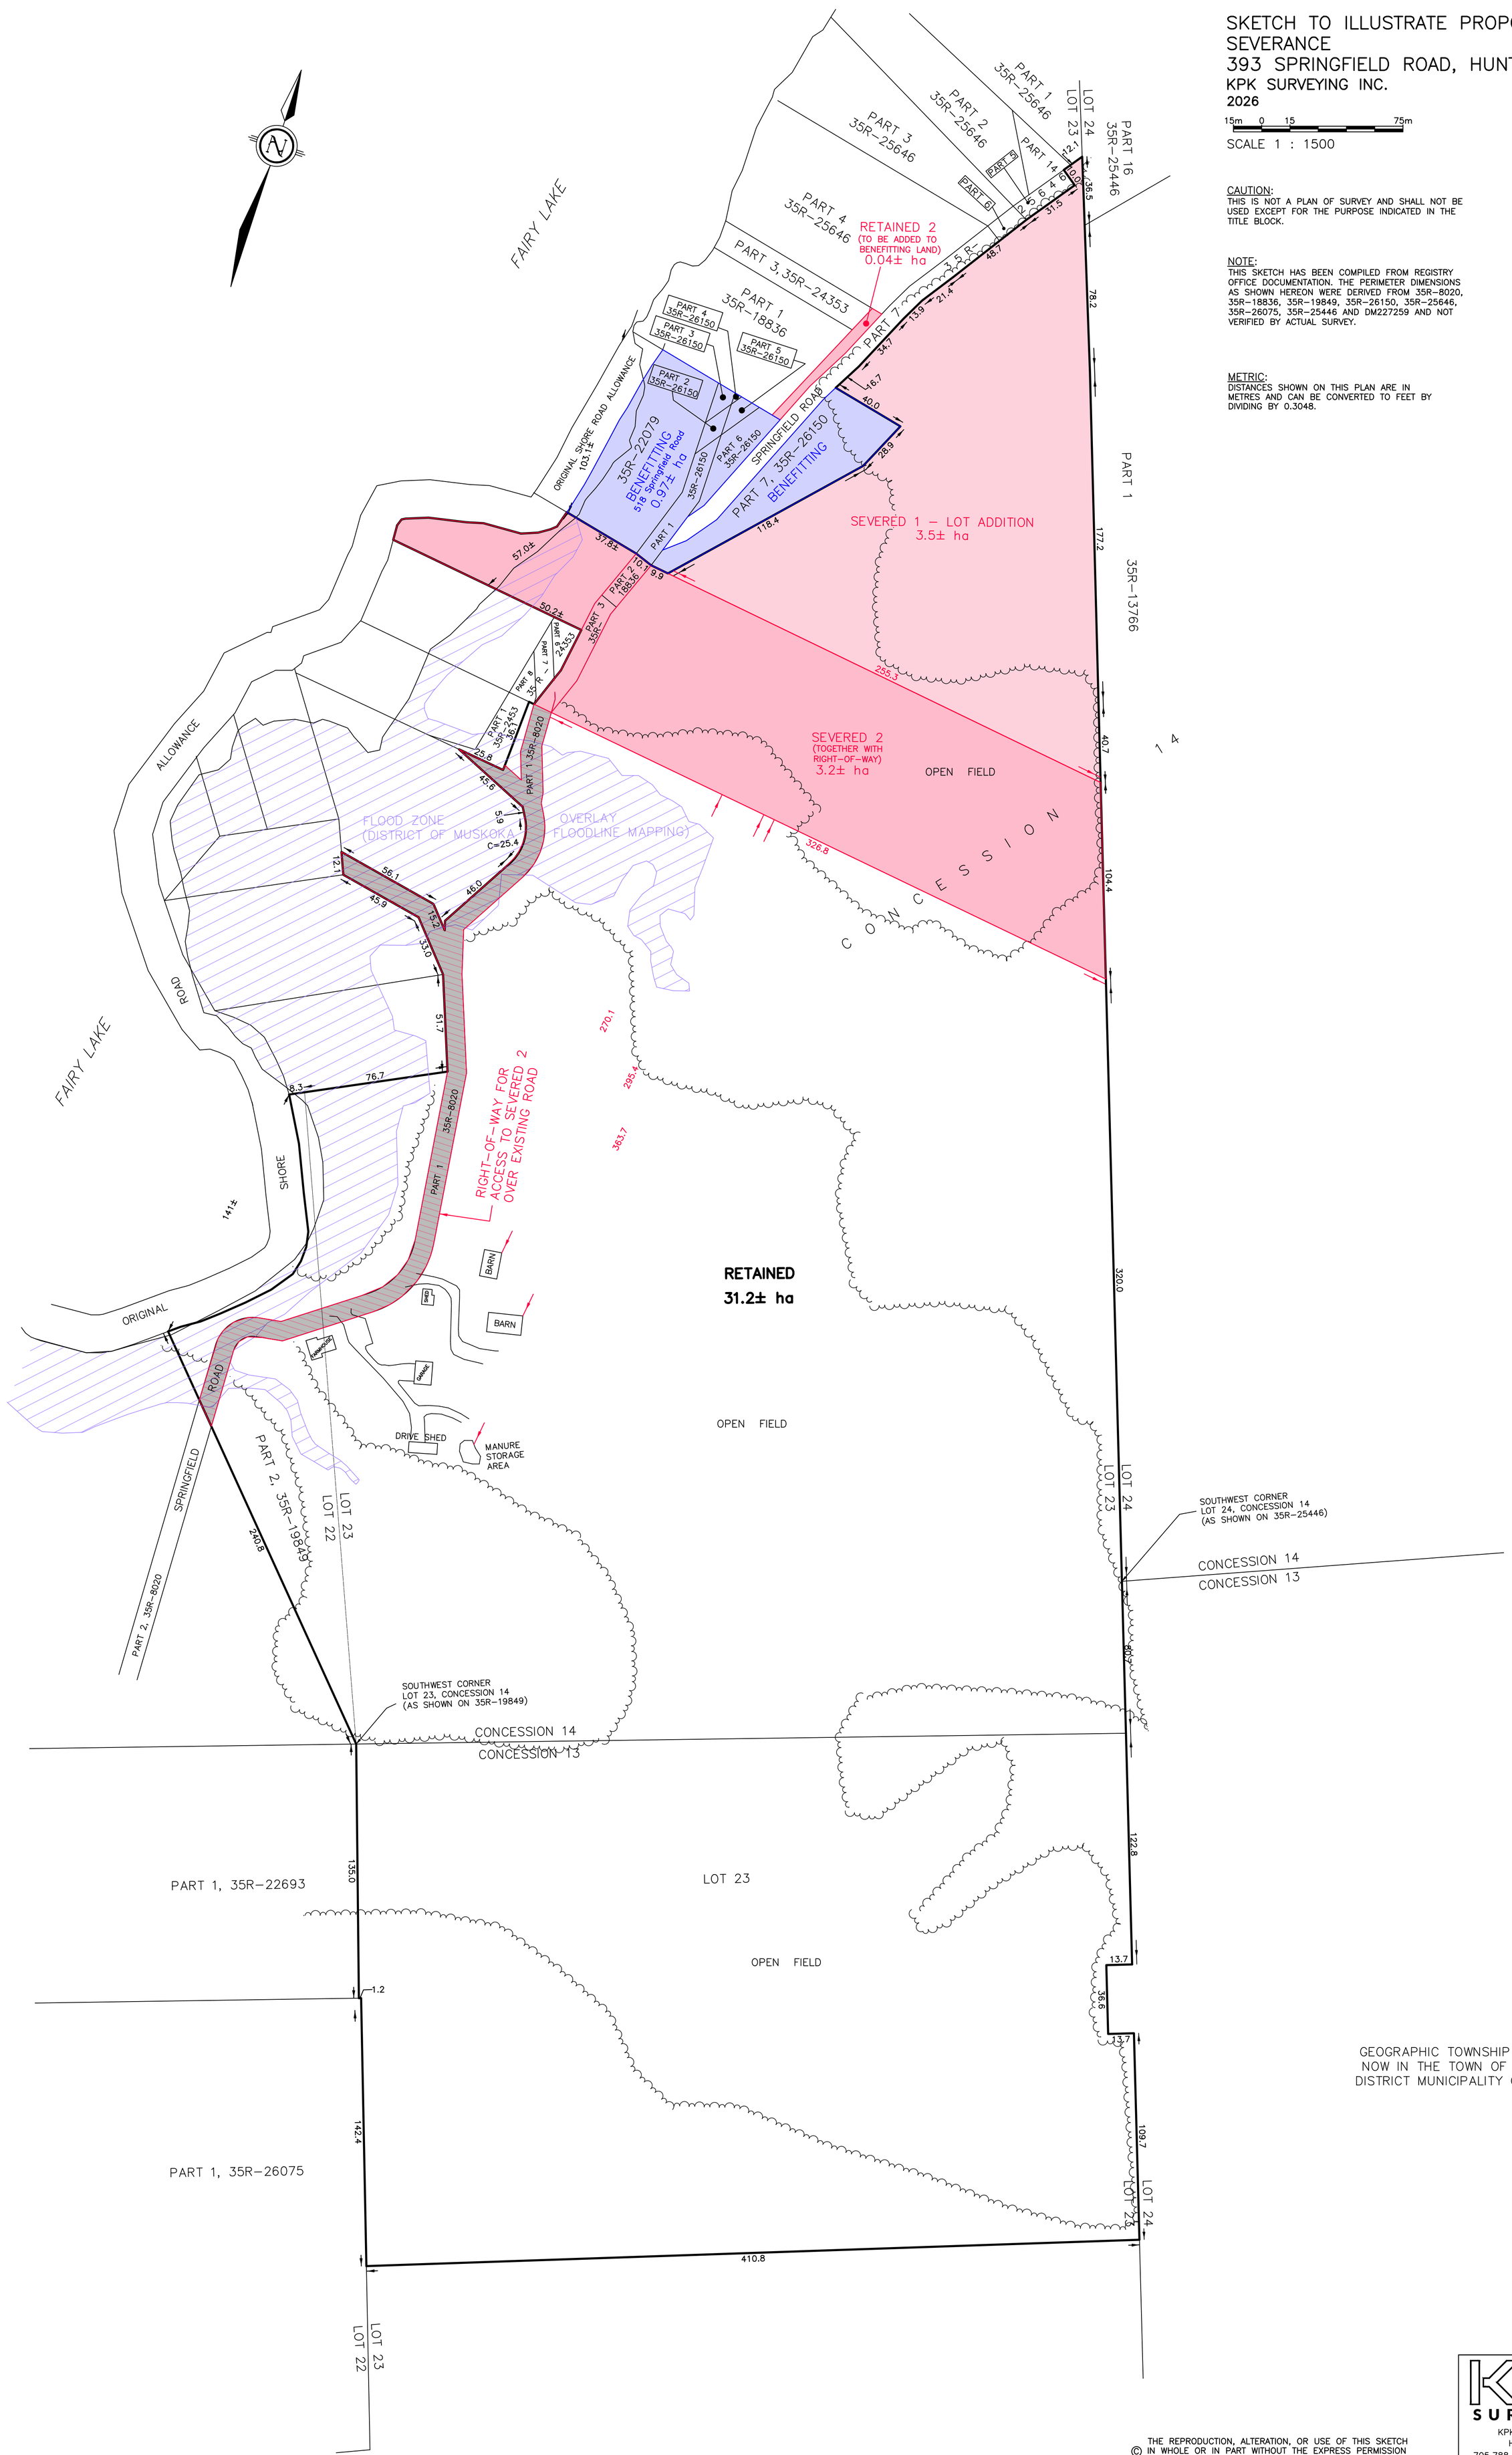

GEOGRAPHIC TOWNSHIP OF BRUNEL
NOW IN THE TOWN OF HUNTSVILLE
DISTRICT MUNICIPALITY OF MUSKOKA

© THE REPRODUCTION, ALTERATION, OR USE OF THIS SKETCH IN WHOLE OR IN PART WITHOUT THE EXPRESS PERMISSION OF KPK SURVEYING INC., O.L.S. IS STRICTLY PROHIBITED.

KPK SURVEYING
KPK SURVEYING INC.
HUNTSVILLE, ON
705.788.2701 KPKSURVEY.CA

DRAFTED BY: ST | FILE NO: 261014

\2026\261014\PROJECT DRAWINGS\261014 SK 1_1500.DWG